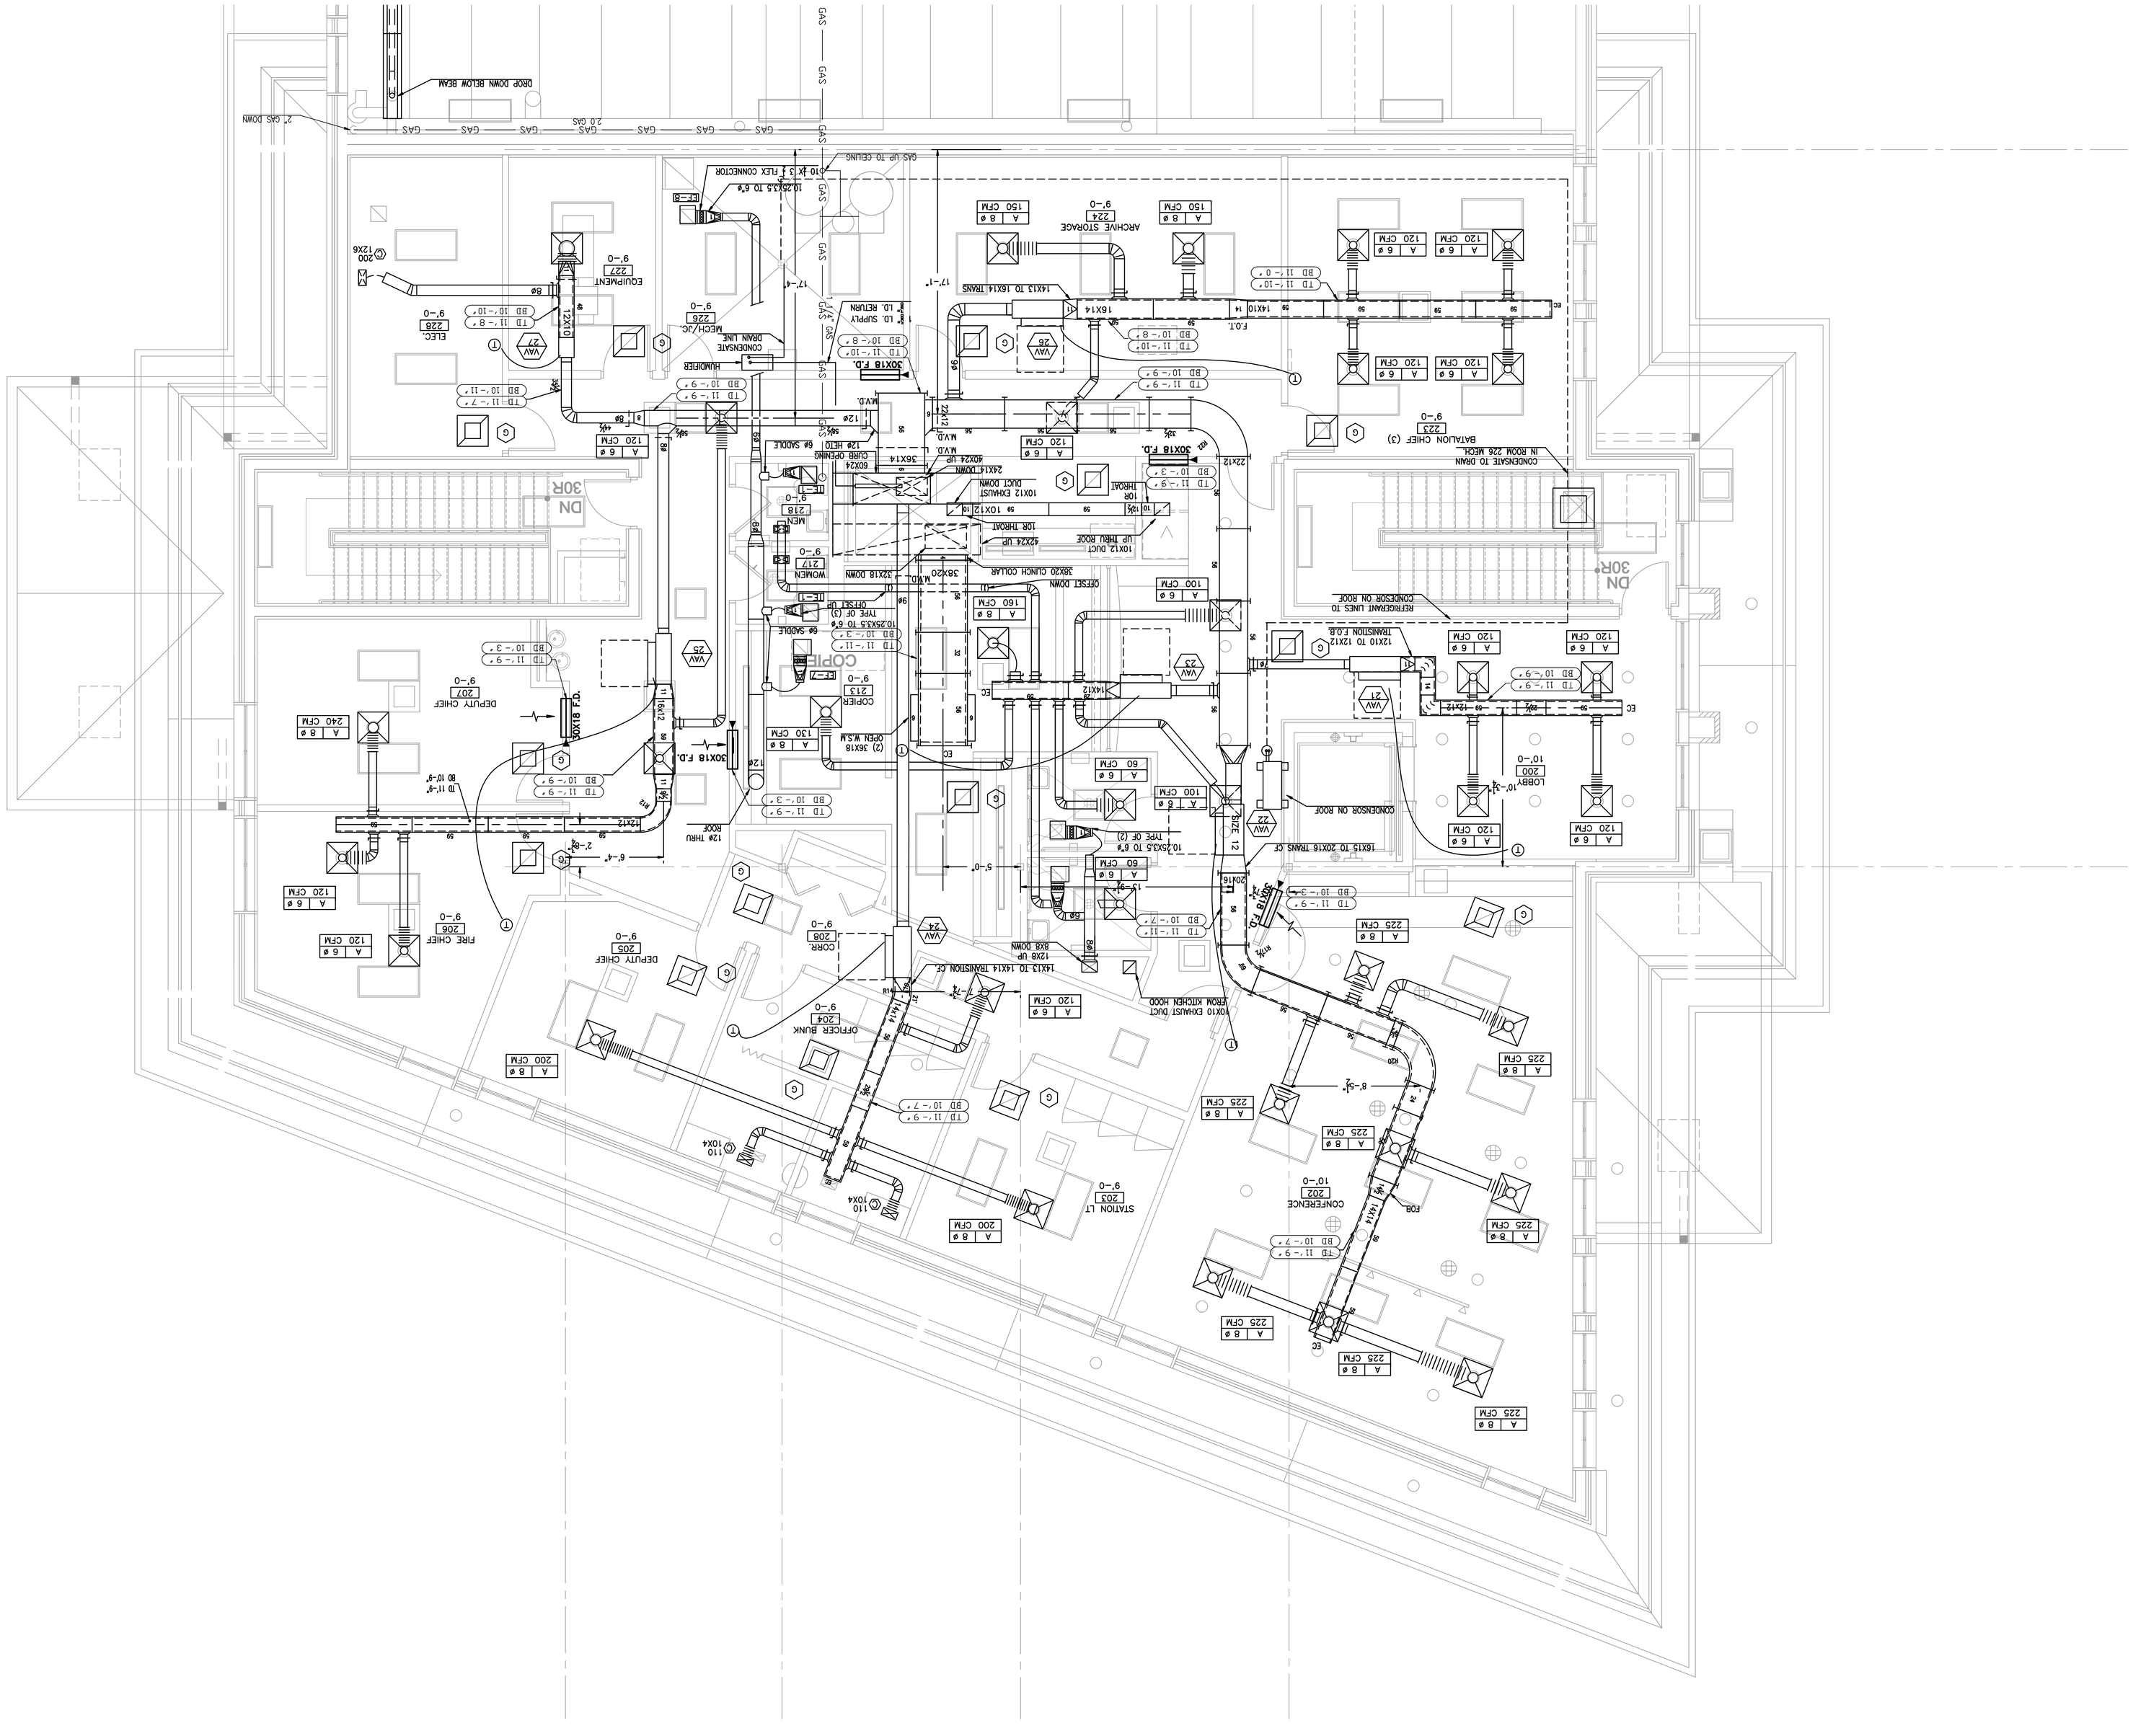

© Copyright 2009 Northwest HVAC Shop Drawings

2ND FLOOR/1

DRAWING PAGE #:

APPROVED BY:

DRAWN BY: JIM BIEWER

REVISIONS:

DATE: 09-23-09

SCALE: 1/4"=1'

WHEELING FIRE STATION
483-503 SOUTH MILWAUKEE AVE
WHEELING, IL. 60090
GC: WILLIAMS CONSTRUCTION

MECHANICAL CONTRACTOR:

NORTHWEST
HVAC SHOP DRAWINGS
DEDICATED HVAC SHOP DRAWINGS
1242 MURL ST.
WOODSTOCK, IL 60098
(815) 482-8456
northwesthvac.com